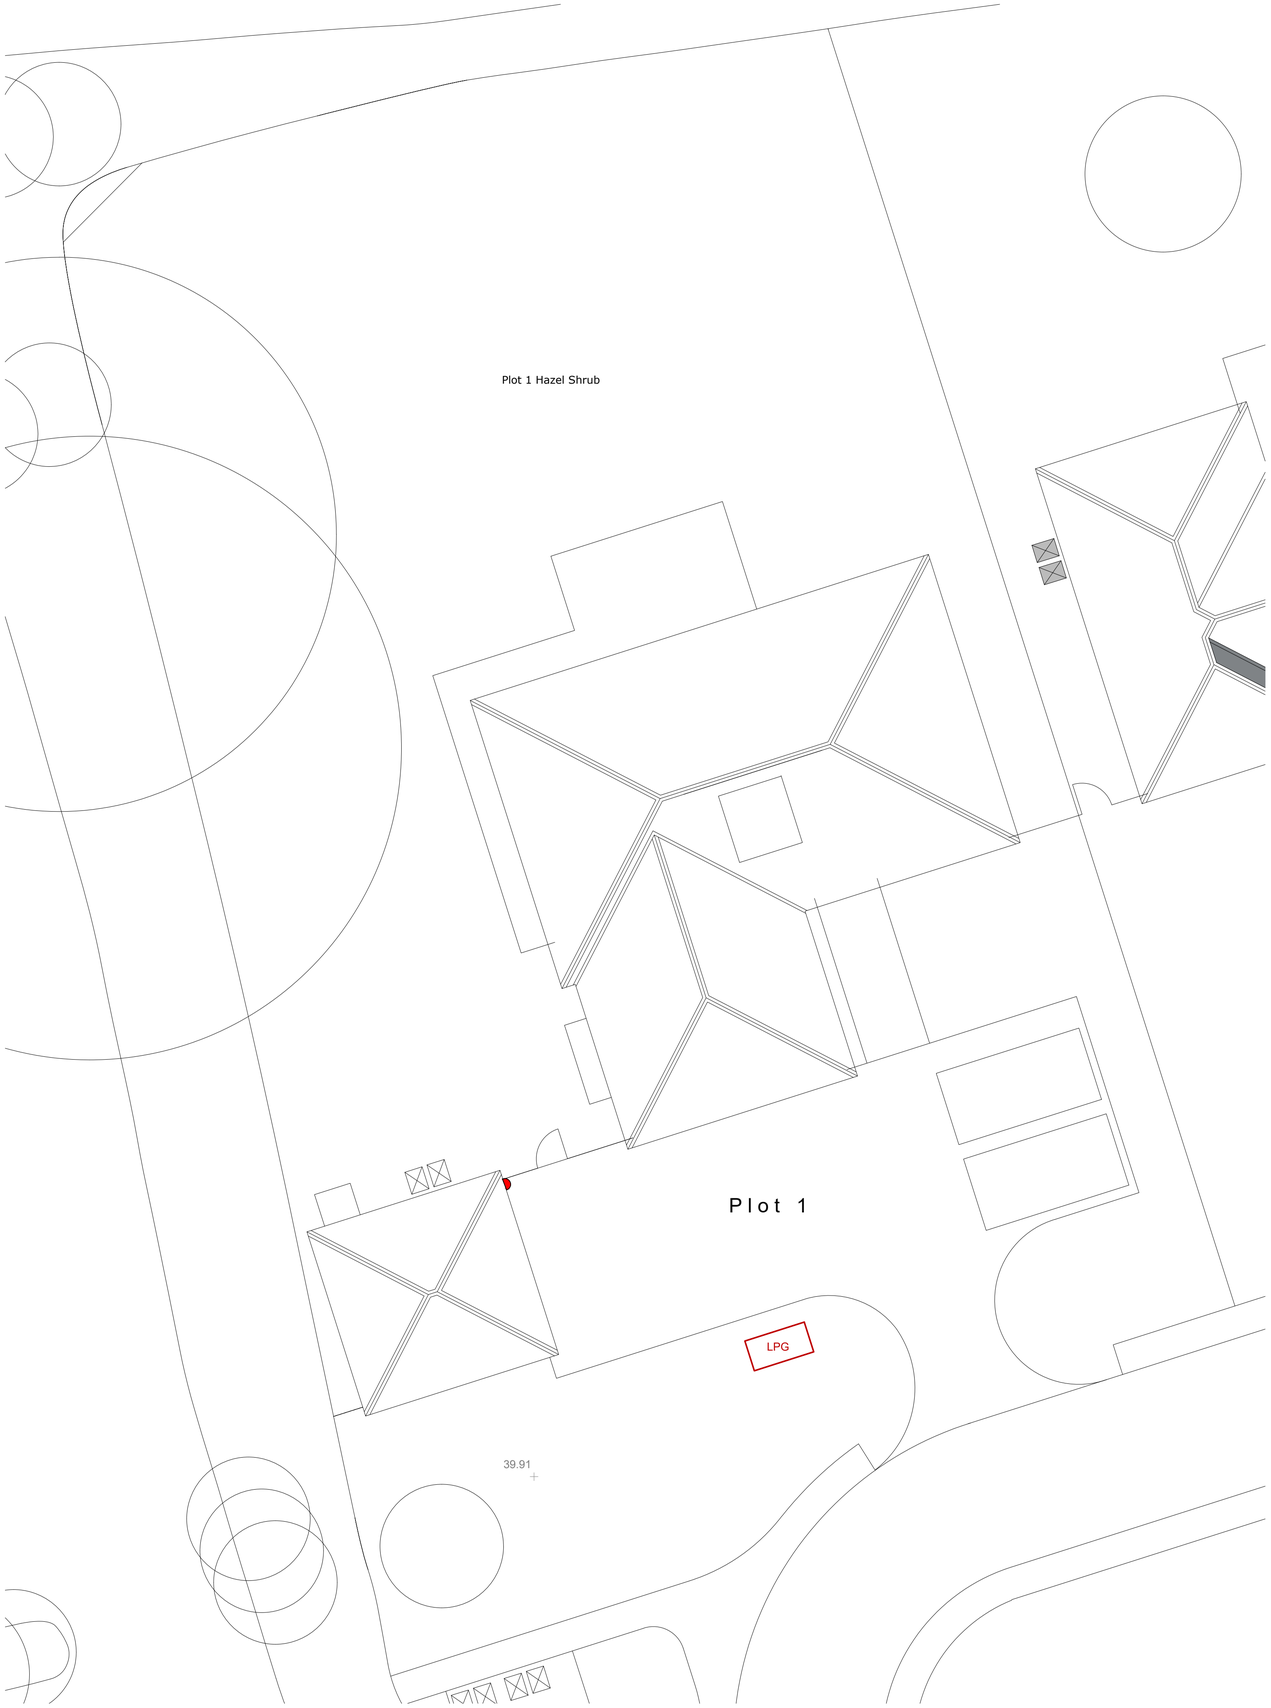

Existing Site Plan
1:100

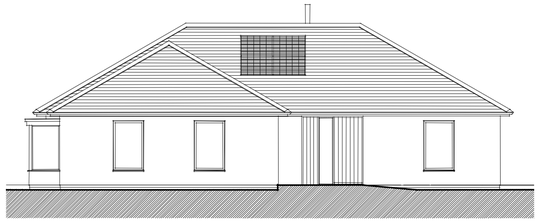

Existing Front Elevation
1:100

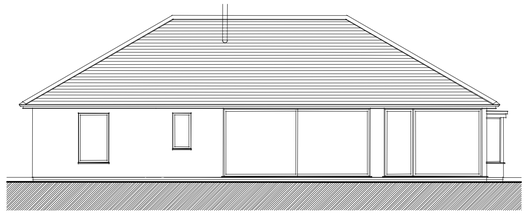

Existing Rear Elevation
1:100

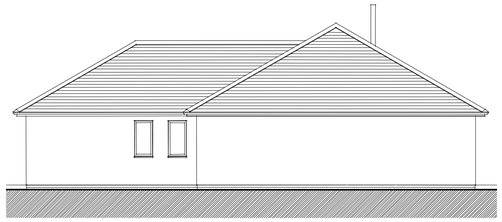

Existing Side Elevation
1:100

Existing Side Elevation
1:100

Block Plan
1:500

Location Plan
1:1250

Scale bar 1/50

Scale bar 1/100

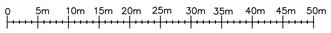

Scale bar 1/500

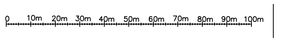

Scale bar 1/1250

HBSL
47 HAYMEADS LANE
BISHOP'S STORTFORD
HERTS CM23 5JJ
(M) 07963407213
highclere.harris@btinternet.com
www.hertsandessexplanning.com

Scale:	Date:	Drawn:	Checked:
See Drg	July 2026	PAH	

Printed at A1

Title
Treetops.
Woodview Grove.
Bentley. IP9 2FZ

Project:
Proposed Garden Room, Shed and Air Conditioning Units

Drawing Number: 1Hazel-Plan-001 | Sht.1 of 1 | Rev. -

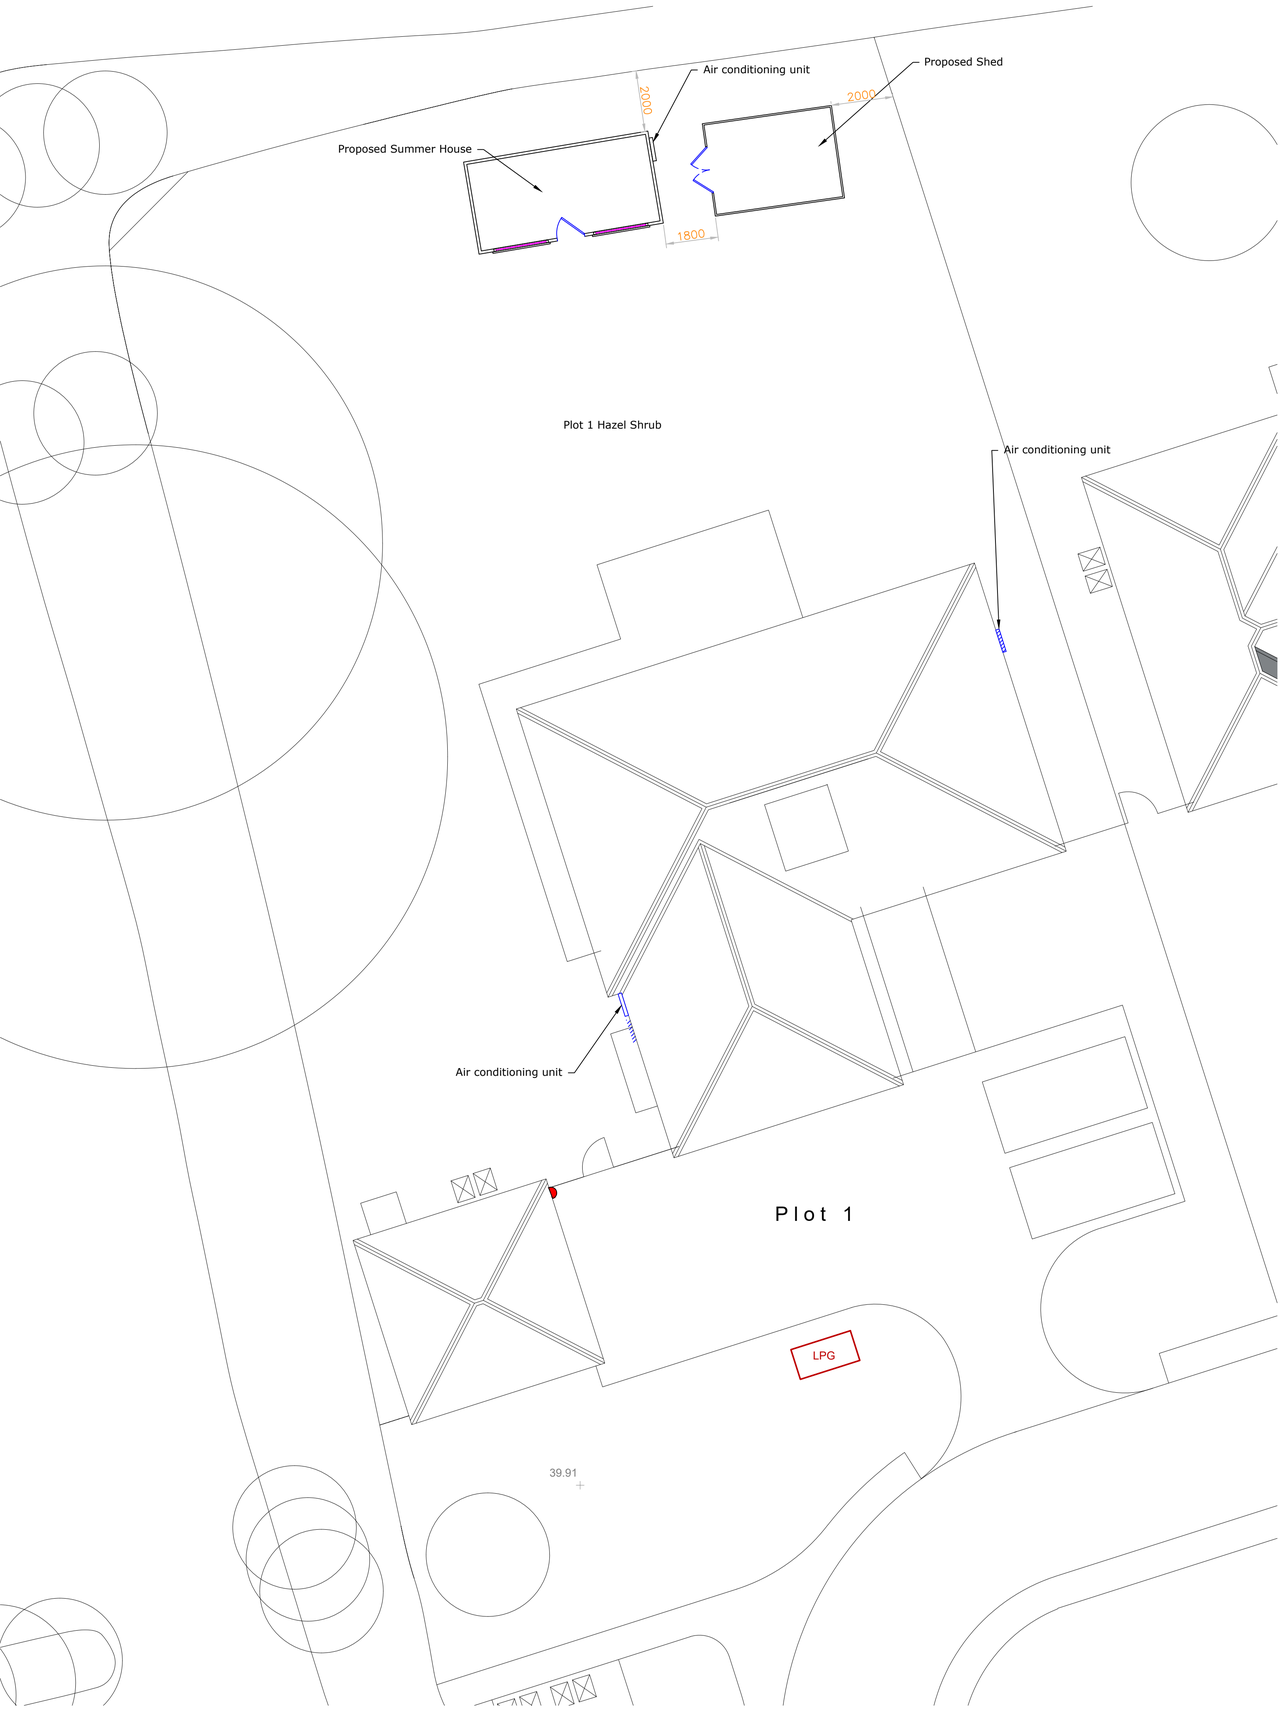

Existing Site Plan
1:100

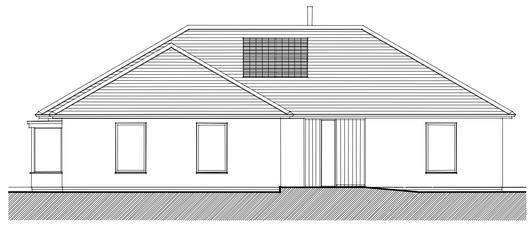

Existing Front Elevation
1:100

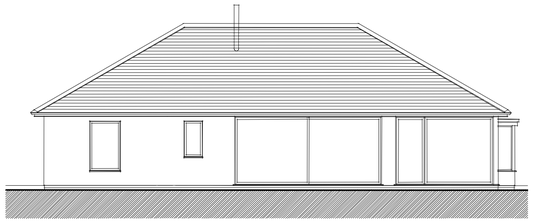

Existing Rear Elevation
1:100

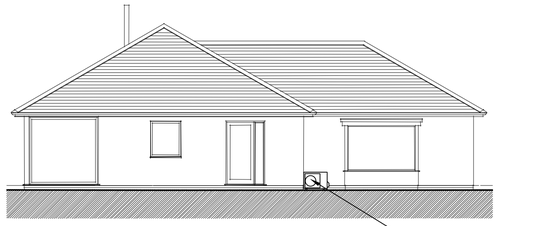

Existing Side Elevation
1:100

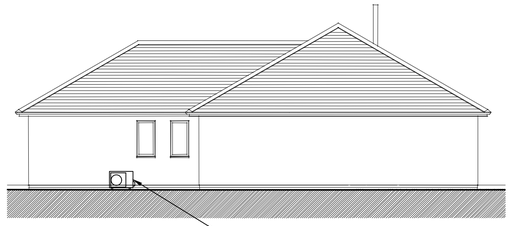

Existing Side Elevation
1:100

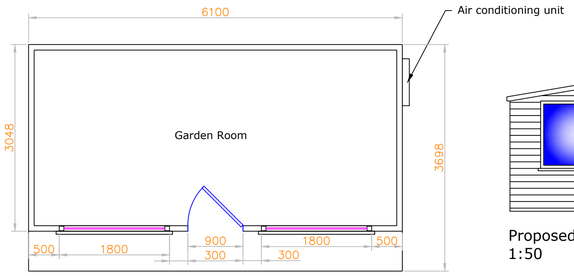

Proposed Ground Floor Plan
1:50

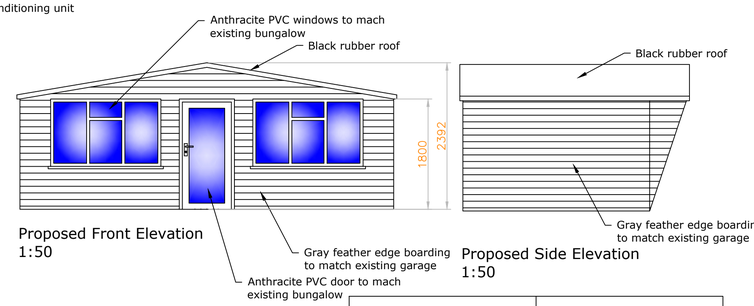

Proposed Front Elevation
1:50

Proposed Side Elevation
1:50

Proposed Side Elevation
1:50

Proposed Rear Elevation
1:50

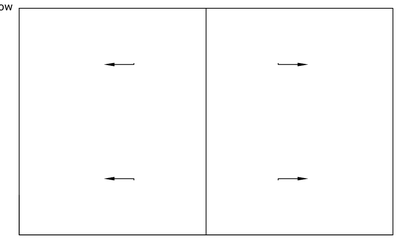

Proposed Roof Plan
1:100

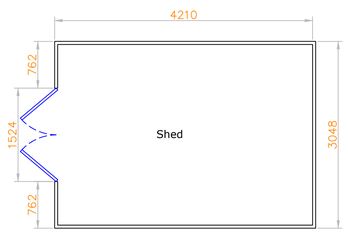

Proposed Ground Floor Plan
1:50

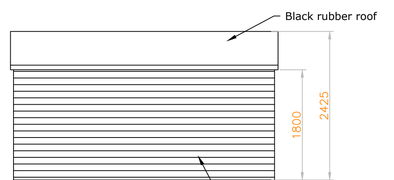

Proposed Front Elevation
1:50

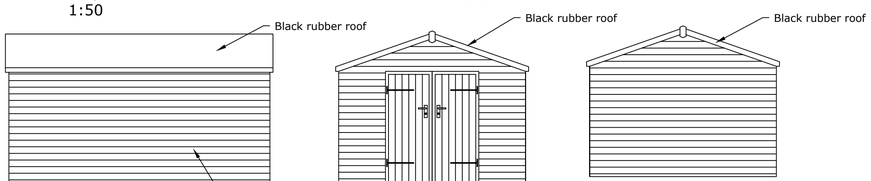

Proposed Rear Elevation
1:50

Proposed Side Elevation
1:50

Proposed Side Elevation
1:50

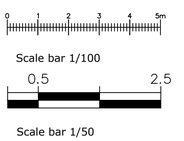

HBSL
47 HAYMEADS LANE
BISHOP'S STORTFORD
HERTS CM23 5JJ
(M) 07963407213
highclere.harris@btinternet.com
www.hertsandessexplanning.com

Scale:	Date:	Drawn:	Checked:
See Drg	July 2026	PAH	

Printed at A1

Title
Treetops.
Woodview Grove.
Bentley. IP9 2FZ

Project:
Proposed Garden Room, Shed and Air Conditioning Units

Drawing Number: 1Hazel-Plan-002 Sht.1 of 1 Rev. -